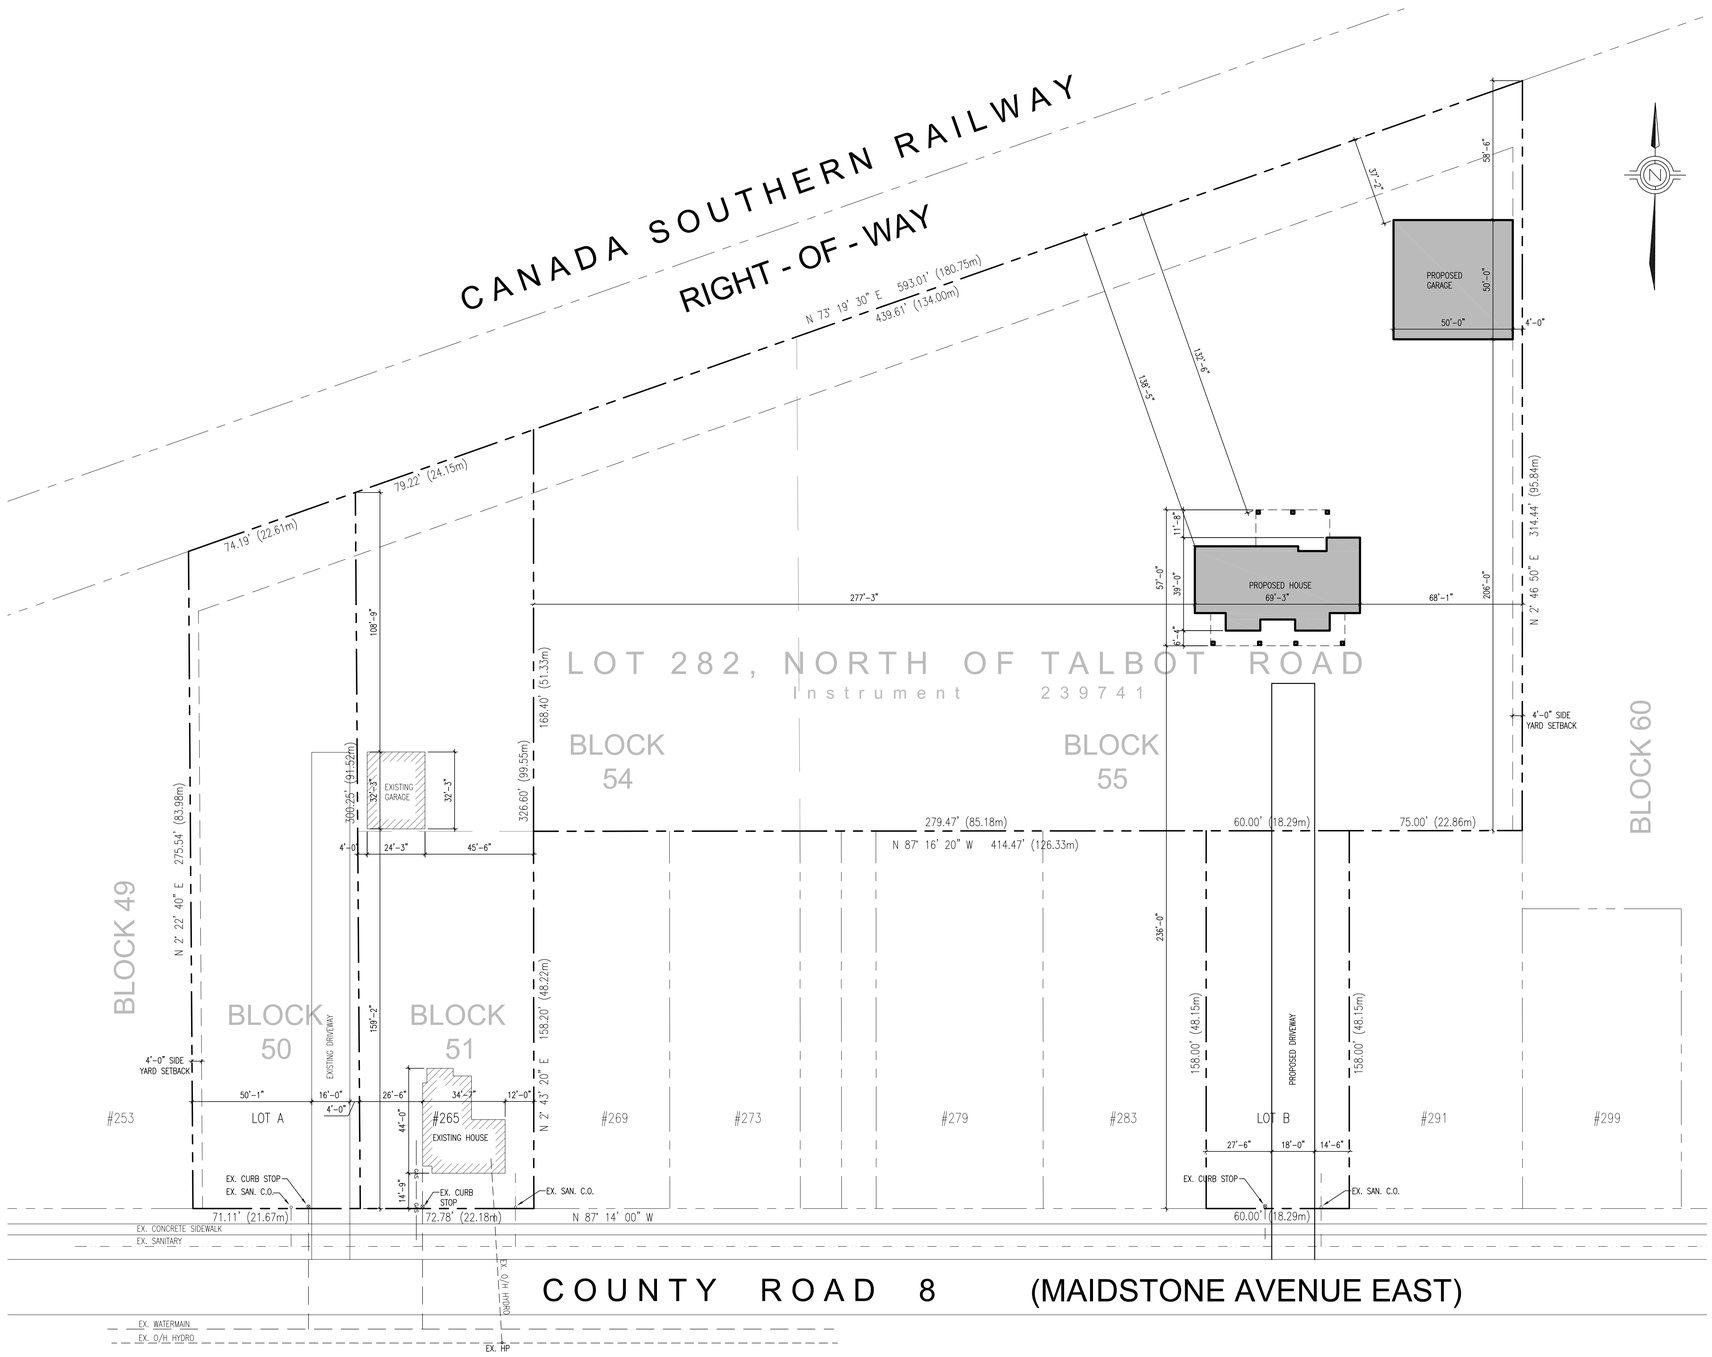

SITE PLAN

SCALE : 1" = 30'-0"

0 15 30 45 90 FEET

PROJECT:	#265 MAIDSTONE AVENUE EAST ESSEX, ONTARIO
DATE:	APRIL 2025
DRAWING No.	C1