PLAN
OF PART OF BLOCK 67
TOWN OF ESSEX
(Formerly part of Farm Lot 282, North of Talbot Road
Township of Gosfield North)
COUNTY OF ESSEX, ONTARIO
SCALE: 1" = 30'

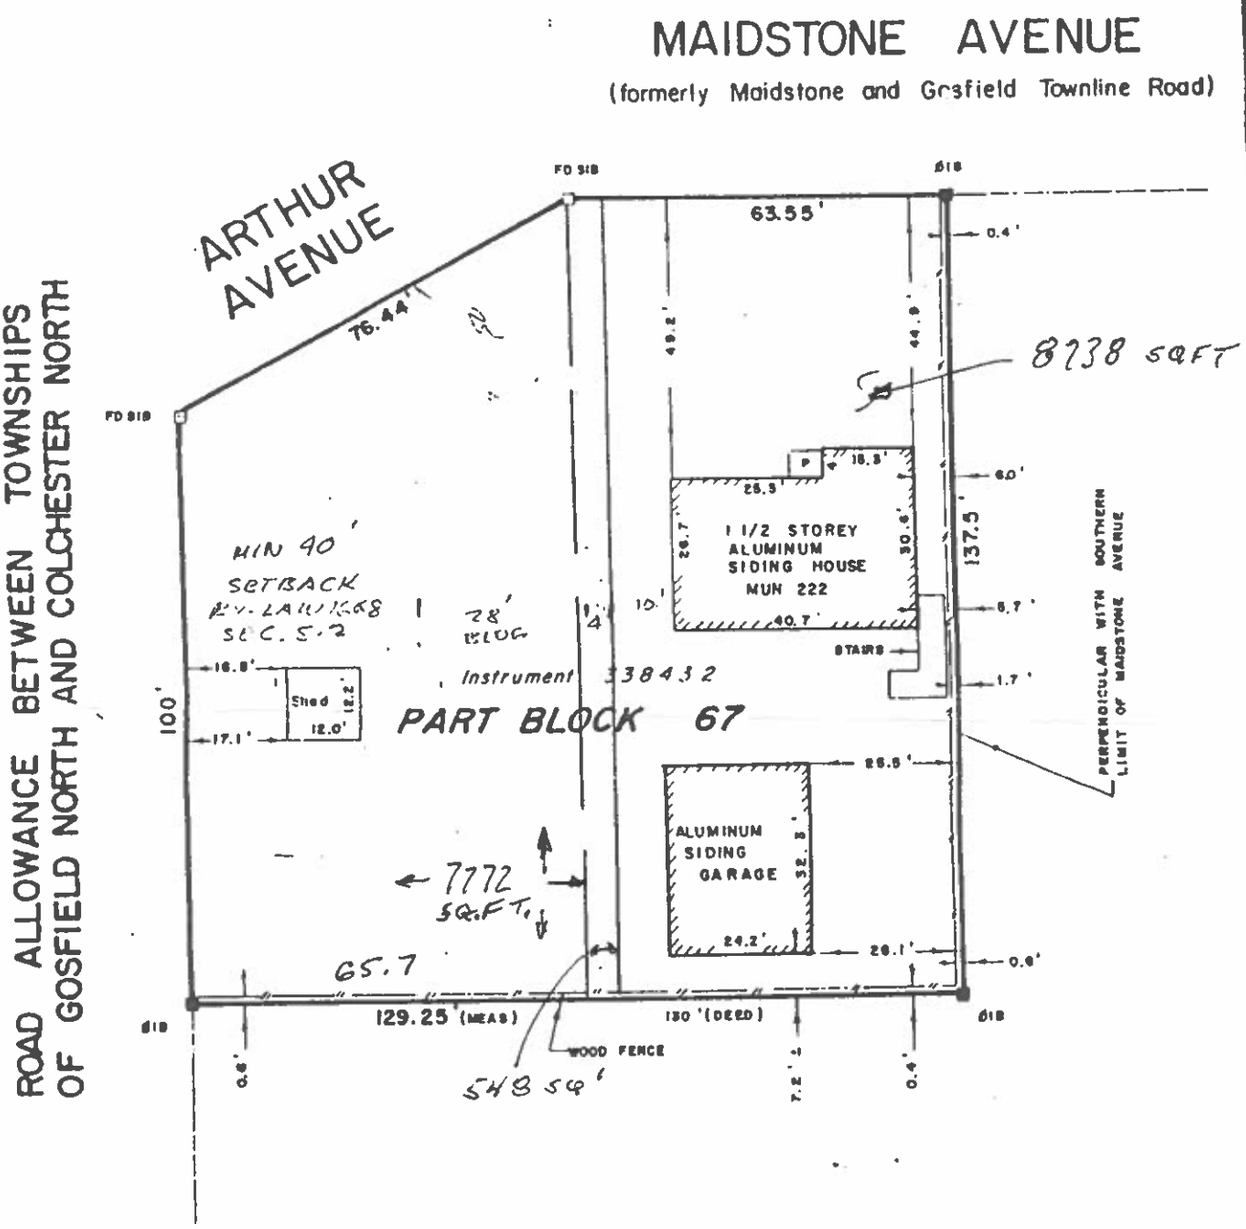

SURVEYOR'S CERTIFICATE:

I HEREBY CERTIFY THAT:

1. THIS SURVEY AND PLAN ARE CORRECT AND IN ACCORDANCE WITH *THE SURVEYS ACT* AND *THE REGISTRY ACT* OR *THE LAND TITLES ACT* AND THE REGULATIONS MADE THEREUNDER.
2. THE SURVEY WAS COMPLETED ON THE 28th DAY OF APRIL 1978

MAY 2, 1978
DATE

ROSS A. CLARKE
ONTARIO LAND SURVEYOR
for ROSS A. CLARKE LIMITED

BEARING REFERENCE:

WIT. DENOTES WITNESS MONUMENT
SIB DENOTES 1"x1"x4'-0" LONG STANDARD IRON BAR
IB DENOTES 5/8"x5/8"x2'-0" LONG IRON BAR
SIB DENOTES 5/8" DIAMETER x 2'-0" LONG IRON BAR
ALL BARS ARE SET UNLESS DENOTED FOUND (FD.)

CAUTION: THIS PLAN IS *NOT* CERTIFIED UNLESS IT BEARS ORIGINAL IMPRESSION OF SURVEYOR'S SEAL.

Ross A. Clarke Limited
ONTARIO LAND SURVEYORS
840 Victoria Avenue
Windsor, Ontario
N9A 4R8

DRAWN BY: RJH
CHECKED BY: PCR
JOB NO.: 13835
FILE NO.: L - Essex-Blk.67